Name of work:- Restoration and Improvements of Channamma and Narayanappa layout, Narayanagowda layout, Basvalingappa layout and surrounding areas in ward No-03 0f Yelahanka New Town Sub division PACKAGE NO-11

CHANNAMMA NARAYANAPPA AND NARAYANA GOWDA LAYOUT

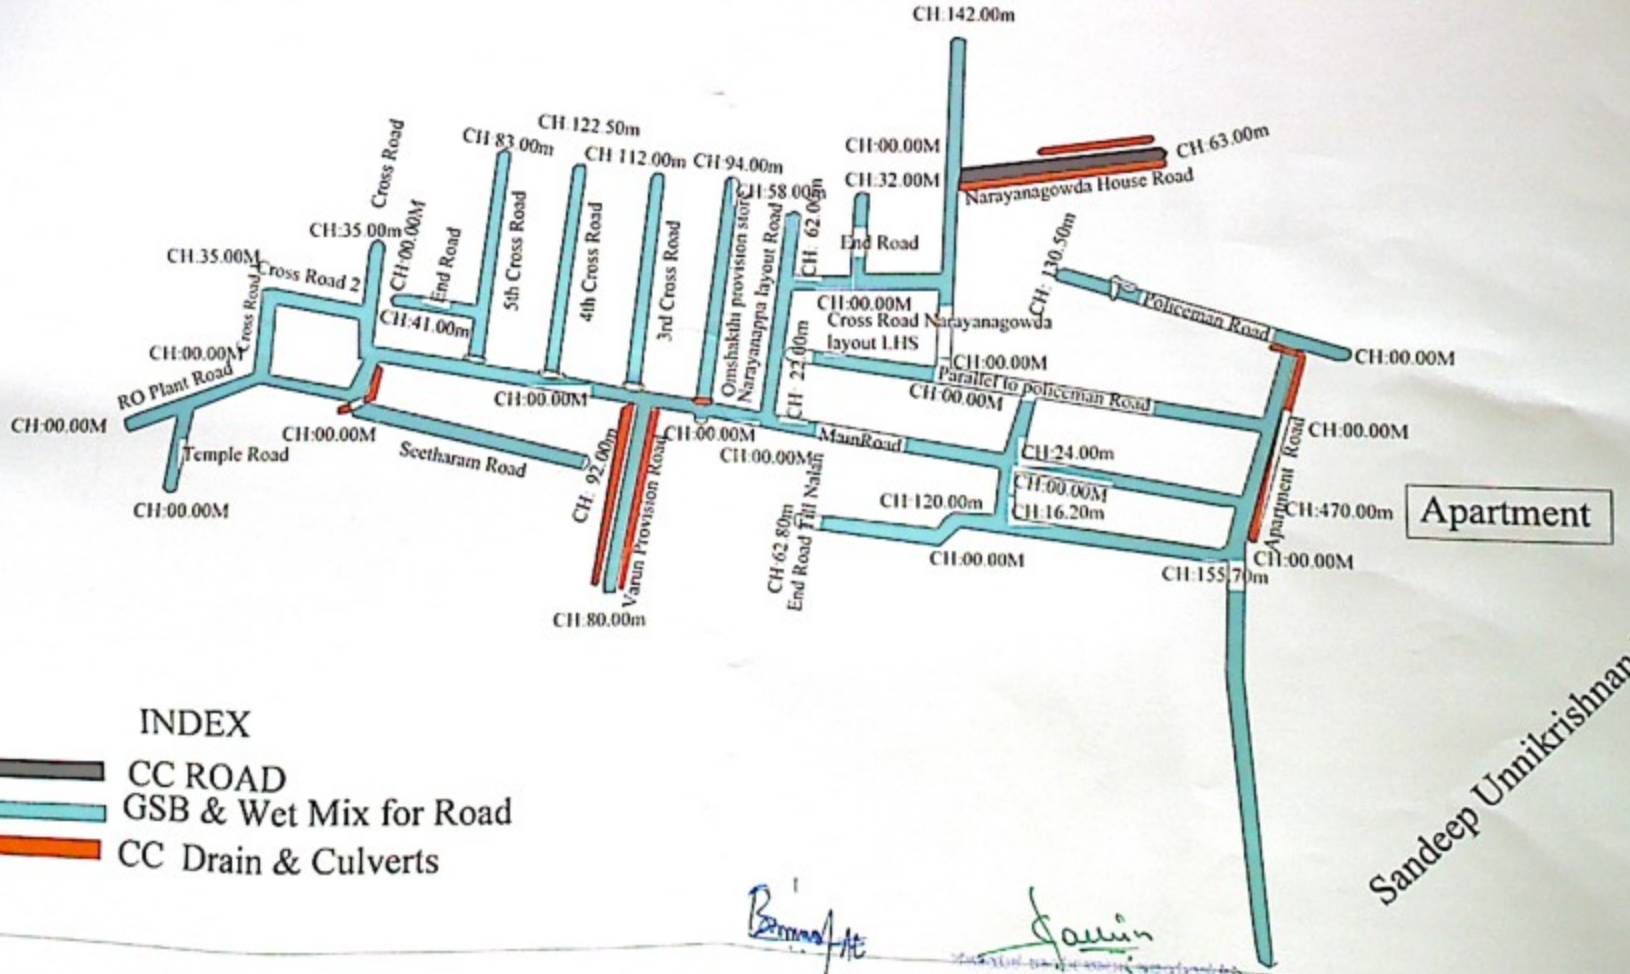

INDEX

CC ROAD

GSB & Wet Mix for Road

CC Drain & Culverts

Name of Work: Restoration and improvement of Channamma and Narayanappa Layout, Narayanagowda layout, Basvalingappa layout, and surrounding area in ward No-03 Yelahanka New Town sub division (PACKAGE NO-11)